
APPENDIX 1

INSET 16

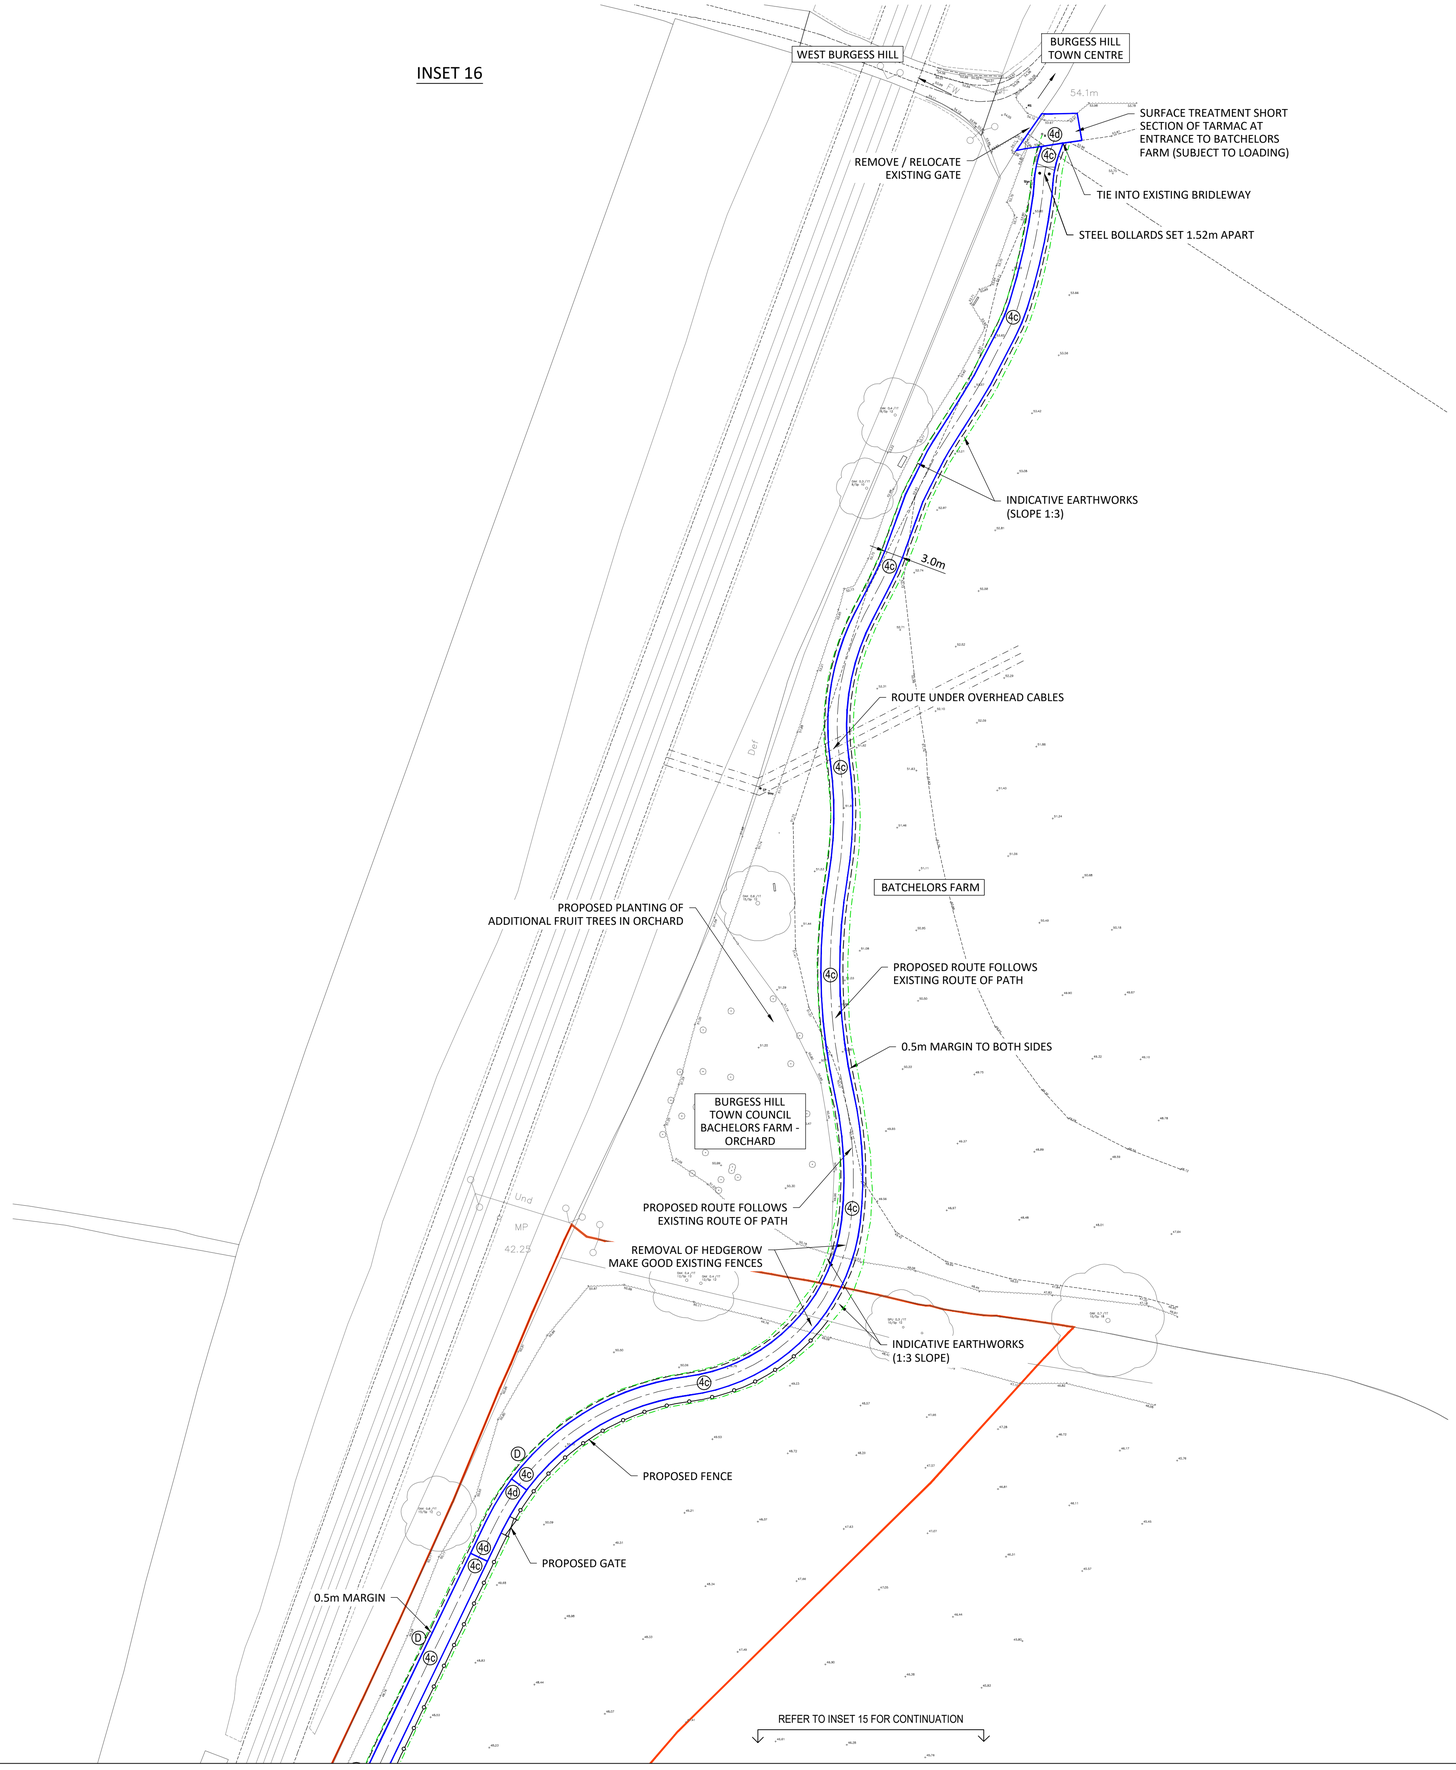

NOTES

1. DO NOT SCALE THIS DRAWING ON PRINT OR ELECTRONICALLY. WORK FROM FIGURED DIMENSIONS ONLY.
2. No deviation from the details shown on this drawing is allowed without WHA's prior permission in writing.
3. Read this drawing with all Architects, Service Engineers and WHA's relevant details and drawings. **NB.** Setting-out dimensions as per the Architect's drawings take precedence.
4. All work is to be in accordance with the relevant specifications issued by WHA, British Standard Codes of Practice, Statutory requirements and the Contract Documents.
5. DRAWING STATUS

   P : **PRELIMINARY** - Evolving drawings for approvals,Tenders, Billings, etc.

   C : **CONSTRUCTION** - Fully developed drawings issued under instruction for construction.

   ONLY STATUS C DRAWINGS TO BE USED FOR CONSTRUCTION.

6. SUITABILITY CODE

   WORK IN PROGRESS:

   S0 - Work in progress

   SHARED (NON-CONTRACTUAL):

   S1 - For coordination, **S2 -** For information, **S3 -** For internal review and comment, **S4 -** For construction approval.

   DOCUMENTATION (FOR CONTRACTOR PURPOSES):

   D1 - For costing, **D2 -** For Tender, **D3 -** For contractor design, **D4 -** For manufacture / procurement.

   CONSTRUCTION:

   A - For construction, **B -** For construction but with comments (i.e. areas in abeyance), **C -** Comprehensive revisions required.

REFER TO DRAWING 8095 (SHEET 6) FOR LOCATION PLAN AND LEGEND

Status/Rev	Description	Date	By
P3	BRIDLEWAY DETAIL REFERENCES UPDATED	18.08.26	KW
P2	BRIDLEWAY DETAIL REFERENCES UPDATED	12.03.23	KW
P1	ISSUED FOR APPROVAL	07.02.22	KW

WHA ltd
consulting engineers

a: The Nucleus, Brunel Way, Dartford, Kent DA1 5GA
t: 01322 312 156
e: info@WHAltd.com
w: www@WHAltd.com

Job Title
LAND NORTH OF CLAYTON MILLS, HASSOCKS


Client
TAYLOR WIMPEY SOUTH THAMES

SECTION 278 PROPOSED BRIDLEWAY EXTERNAL WORKS PLAN - SHEET 8

drawn	date	scale @ A1	C1 checked	WHA Project No.
KW	FEB'22	1:500 1:1250	-	21/416


Drg No.	Suitability	Status/Revision
WHA-DR-C-8097	D2	P33

© WHA ltd 2021

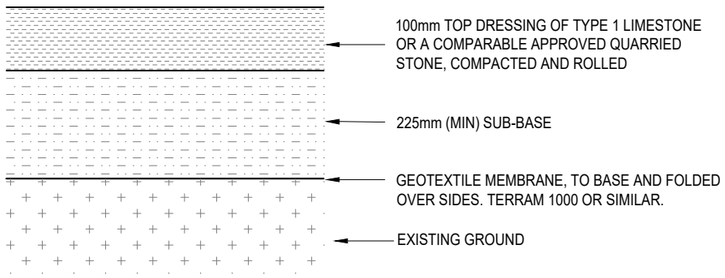

REFER TO DETAIL 1 FOR NOTES

BRIDLEWAY SURFACE
'STANDARD TYPE'
CONSTRUCTION DETAIL 4C
FULL DEPTH

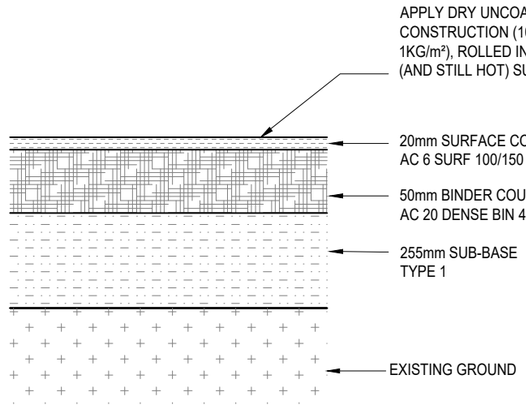

REFER TO DETAIL 1 (WHA DRAWING 7040) FOR NOTES

BRIDLEWAY SURFACE
'SPRAY AND CHIP TYPE'
CONSTRUCTION DETAIL 4D
FULL DEPTH

(WHERE FREQUENT VEHICULAR LOADING OCCURS)

SUBJECT TO TECHNICAL APPROVAL

NOTES

1. DO NOT SCALE THIS DRAWING ON PRINT OR ELECTRONICALLY. WORK FROM FIGURED DIMENSIONS ONLY.
2. No deviation from the details shown on this drawing is allowed without WHA's prior permission in writing.
3. Read this drawing with all Architects, Service Engineers and WHA's relevant details and drawings. **NB.** Setting-out dimensions as per the Architect's drawings take precedence.
4. All work is to be in accordance with the relevant specifications issued by WHA, British Standard Codes of Practice, Statutory requirements and the Contract Documents.
5. DRAWING STATUS

   P : **PRELIMINARY** - Evolving drawings for approvals,Tenders, Billings, etc.

   C : **CONSTRUCTION** - Fully developed drawings issued under instruction for construction.

ONLY STATUS C DRAWINGS TO BE USED FOR CONSTRUCTION.

6. SUITABILITY CODE

   WORK IN PROGRESS:

   S0 - Work in progress

   SHARED (NON-CONTRACTUAL):

   S1 - For coordination, **S2** - For information, **S3** - For internal review and comment, **S4** - For construction approval.

   DOCUMENTATION (FOR CONTRACTOR PURPOSES):

   D1 - For costing, **D2** - For Tender, **D3** - For contractor design, **D4** - For manufacture / procurement.

   CONSTRUCTION:

   A - For construction, **B** - For construction but with comments (i.e. areas in abeyance), **C** - Comprehensive revisions required.

Status/Rev	Description	Date	By
P1	ISSUED FOR APPROVAL	18.08.26	KW

WHA ltd
consulting engineers

a: The Nucleus, Brunel Way, Dartford, Kent DA1 5GA
t: 01322 312 156
e: info@WHAltd.com
w: www@WHAltd.com

Job Title
LAND NORTH OF CLAYTON MILLS, HASSOCKS

Client
TAYLOR WIMPEY SOUTH THAMES

PHASE 1 OFFSITE EXTERNAL WORKS DETAILS

drawn	date	scale @ A1	C1 checked	WHA Project No.
KW	AUG'26	1:10	-	21/416

Drg No.	Suitability	Status/Revision
WHA-DR-C-8042	D2	P1

© WHA ltd 2021